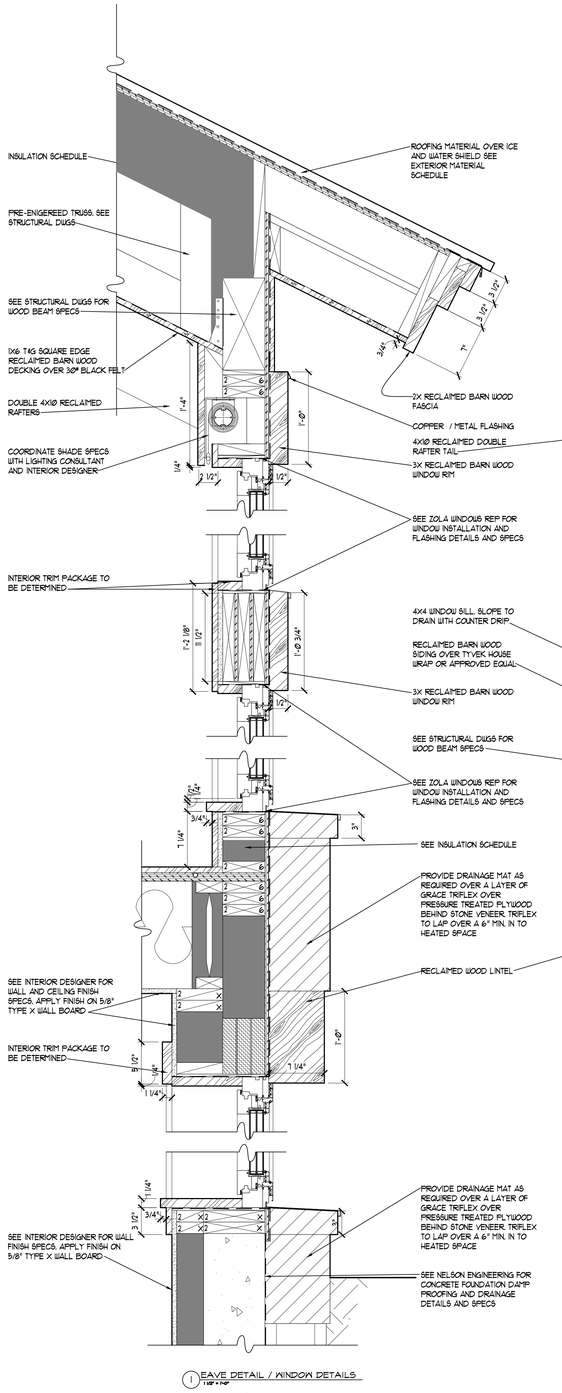

1 EAVE DETAIL / WINDOW DETAILS
1 1/2" = 1'-0"

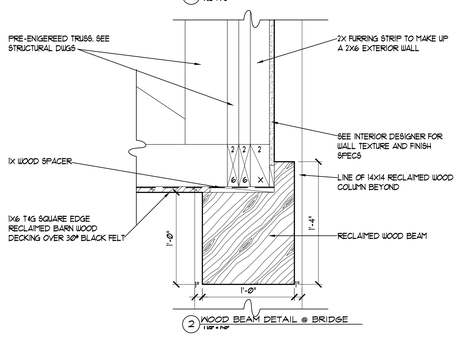

2 WOOD BEAM DETAIL @ BRIDGE
1 1/2" = 1'-0"

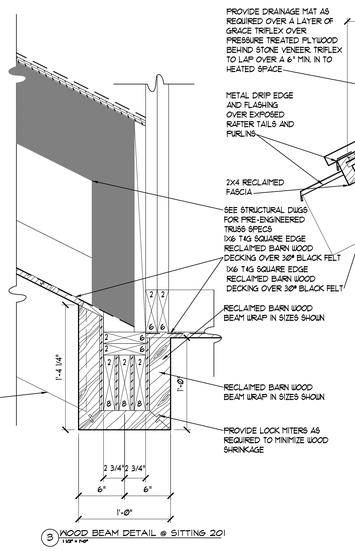

3 WOOD BEAM DETAIL @ SITTING 201
1 1/2" = 1'-0"

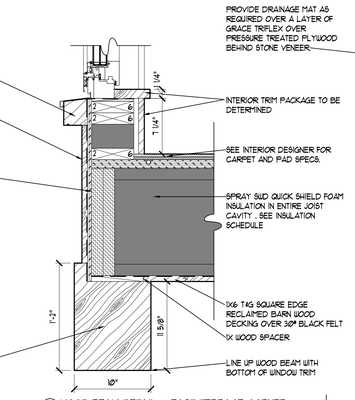

4 WOOD BEAM DETAIL @ EAST TERRACE CORNER
1 1/2" = 1'-0"

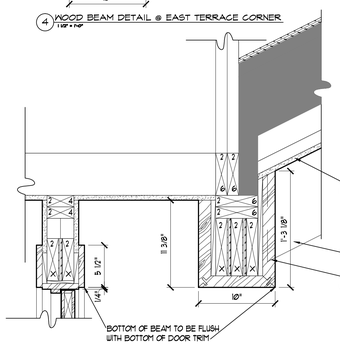

5 WOOD BEAM WRAP @ JUNIOR MASTER
1 1/2" = 1'-0"

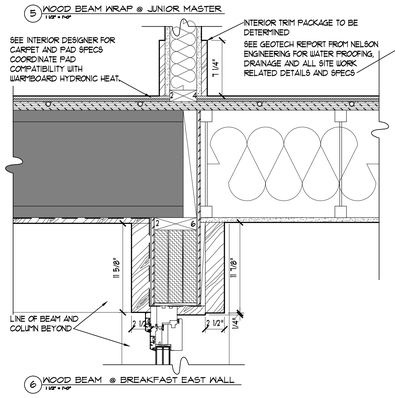

6 WOOD BEAM @ BREAKFAST EAST WALL
1 1/2" = 1'-0"

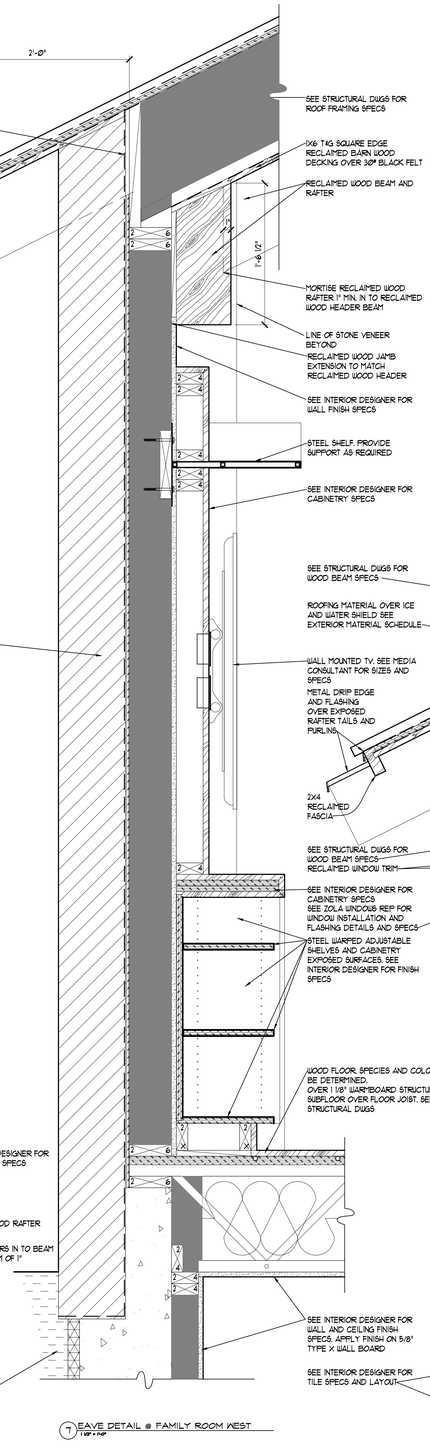

7 EAVE DETAIL @ FAMILY ROOM WEST
1 1/2" = 1'-0"

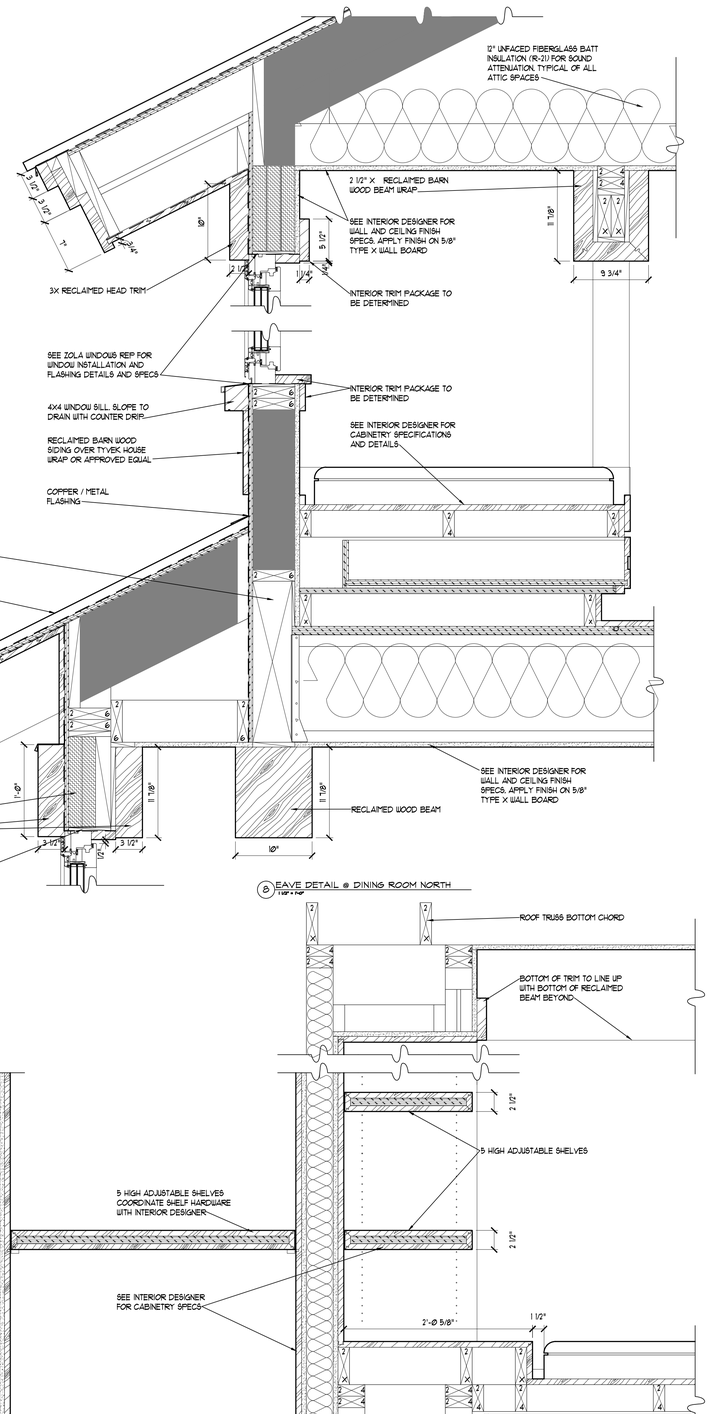

8 EAVE DETAIL @ DINING ROOM NORTH
1 1/2" = 1'-0"

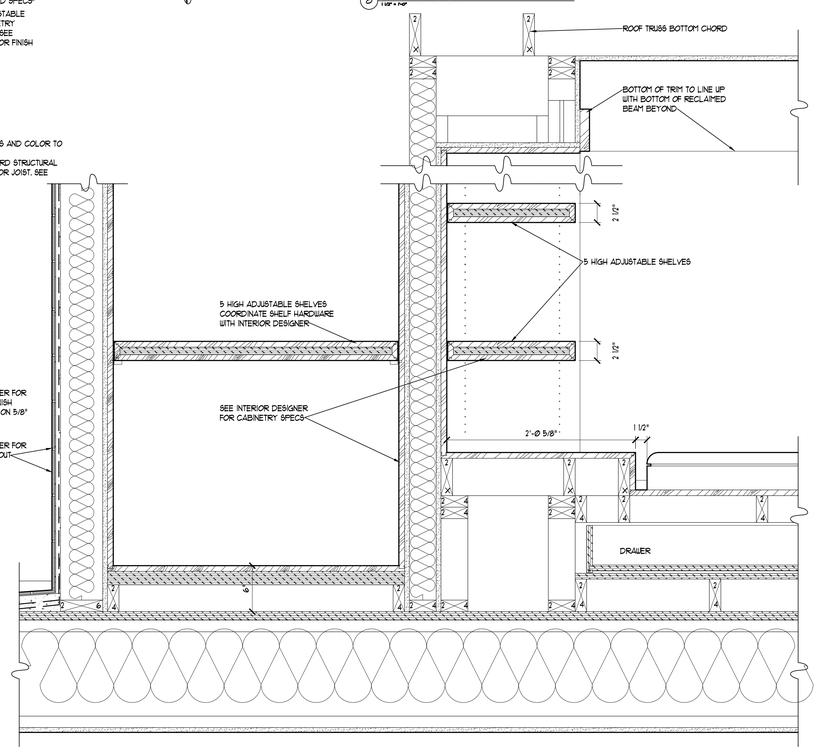

9 SHELVING DETAIL @ DAYBED IN BEDROOM 214
1 1/2" = 1'-0"

BERLIN ARCHITECTS
BOX 4119
JACKSON, WY 83001
307-733-5697
FAX 307-733-5761

MORSE RESIDENCE

6030 W. LAZY H ROAD
TETON COUNTY, WYOMING

STRUCTURAL ENGINEERS:
GAS STRUCTURAL ENGINEERS
1600 JOHN ADAMS PKWY., SUITE 200
IDAHO FALLS, IDAHO (208)523-6918

MECHANICAL/ELECTRICAL ENGINEERS:
CN ENGINEERS
P.O. BOX 4178
JACKSON, WY 83001 (307)733-9765

Date:
CONSTRUCTION SET
06.19.2015
Revisions:
3 11.23.2015
2 10.09.2015

A-6.3
WALL SECTIONS