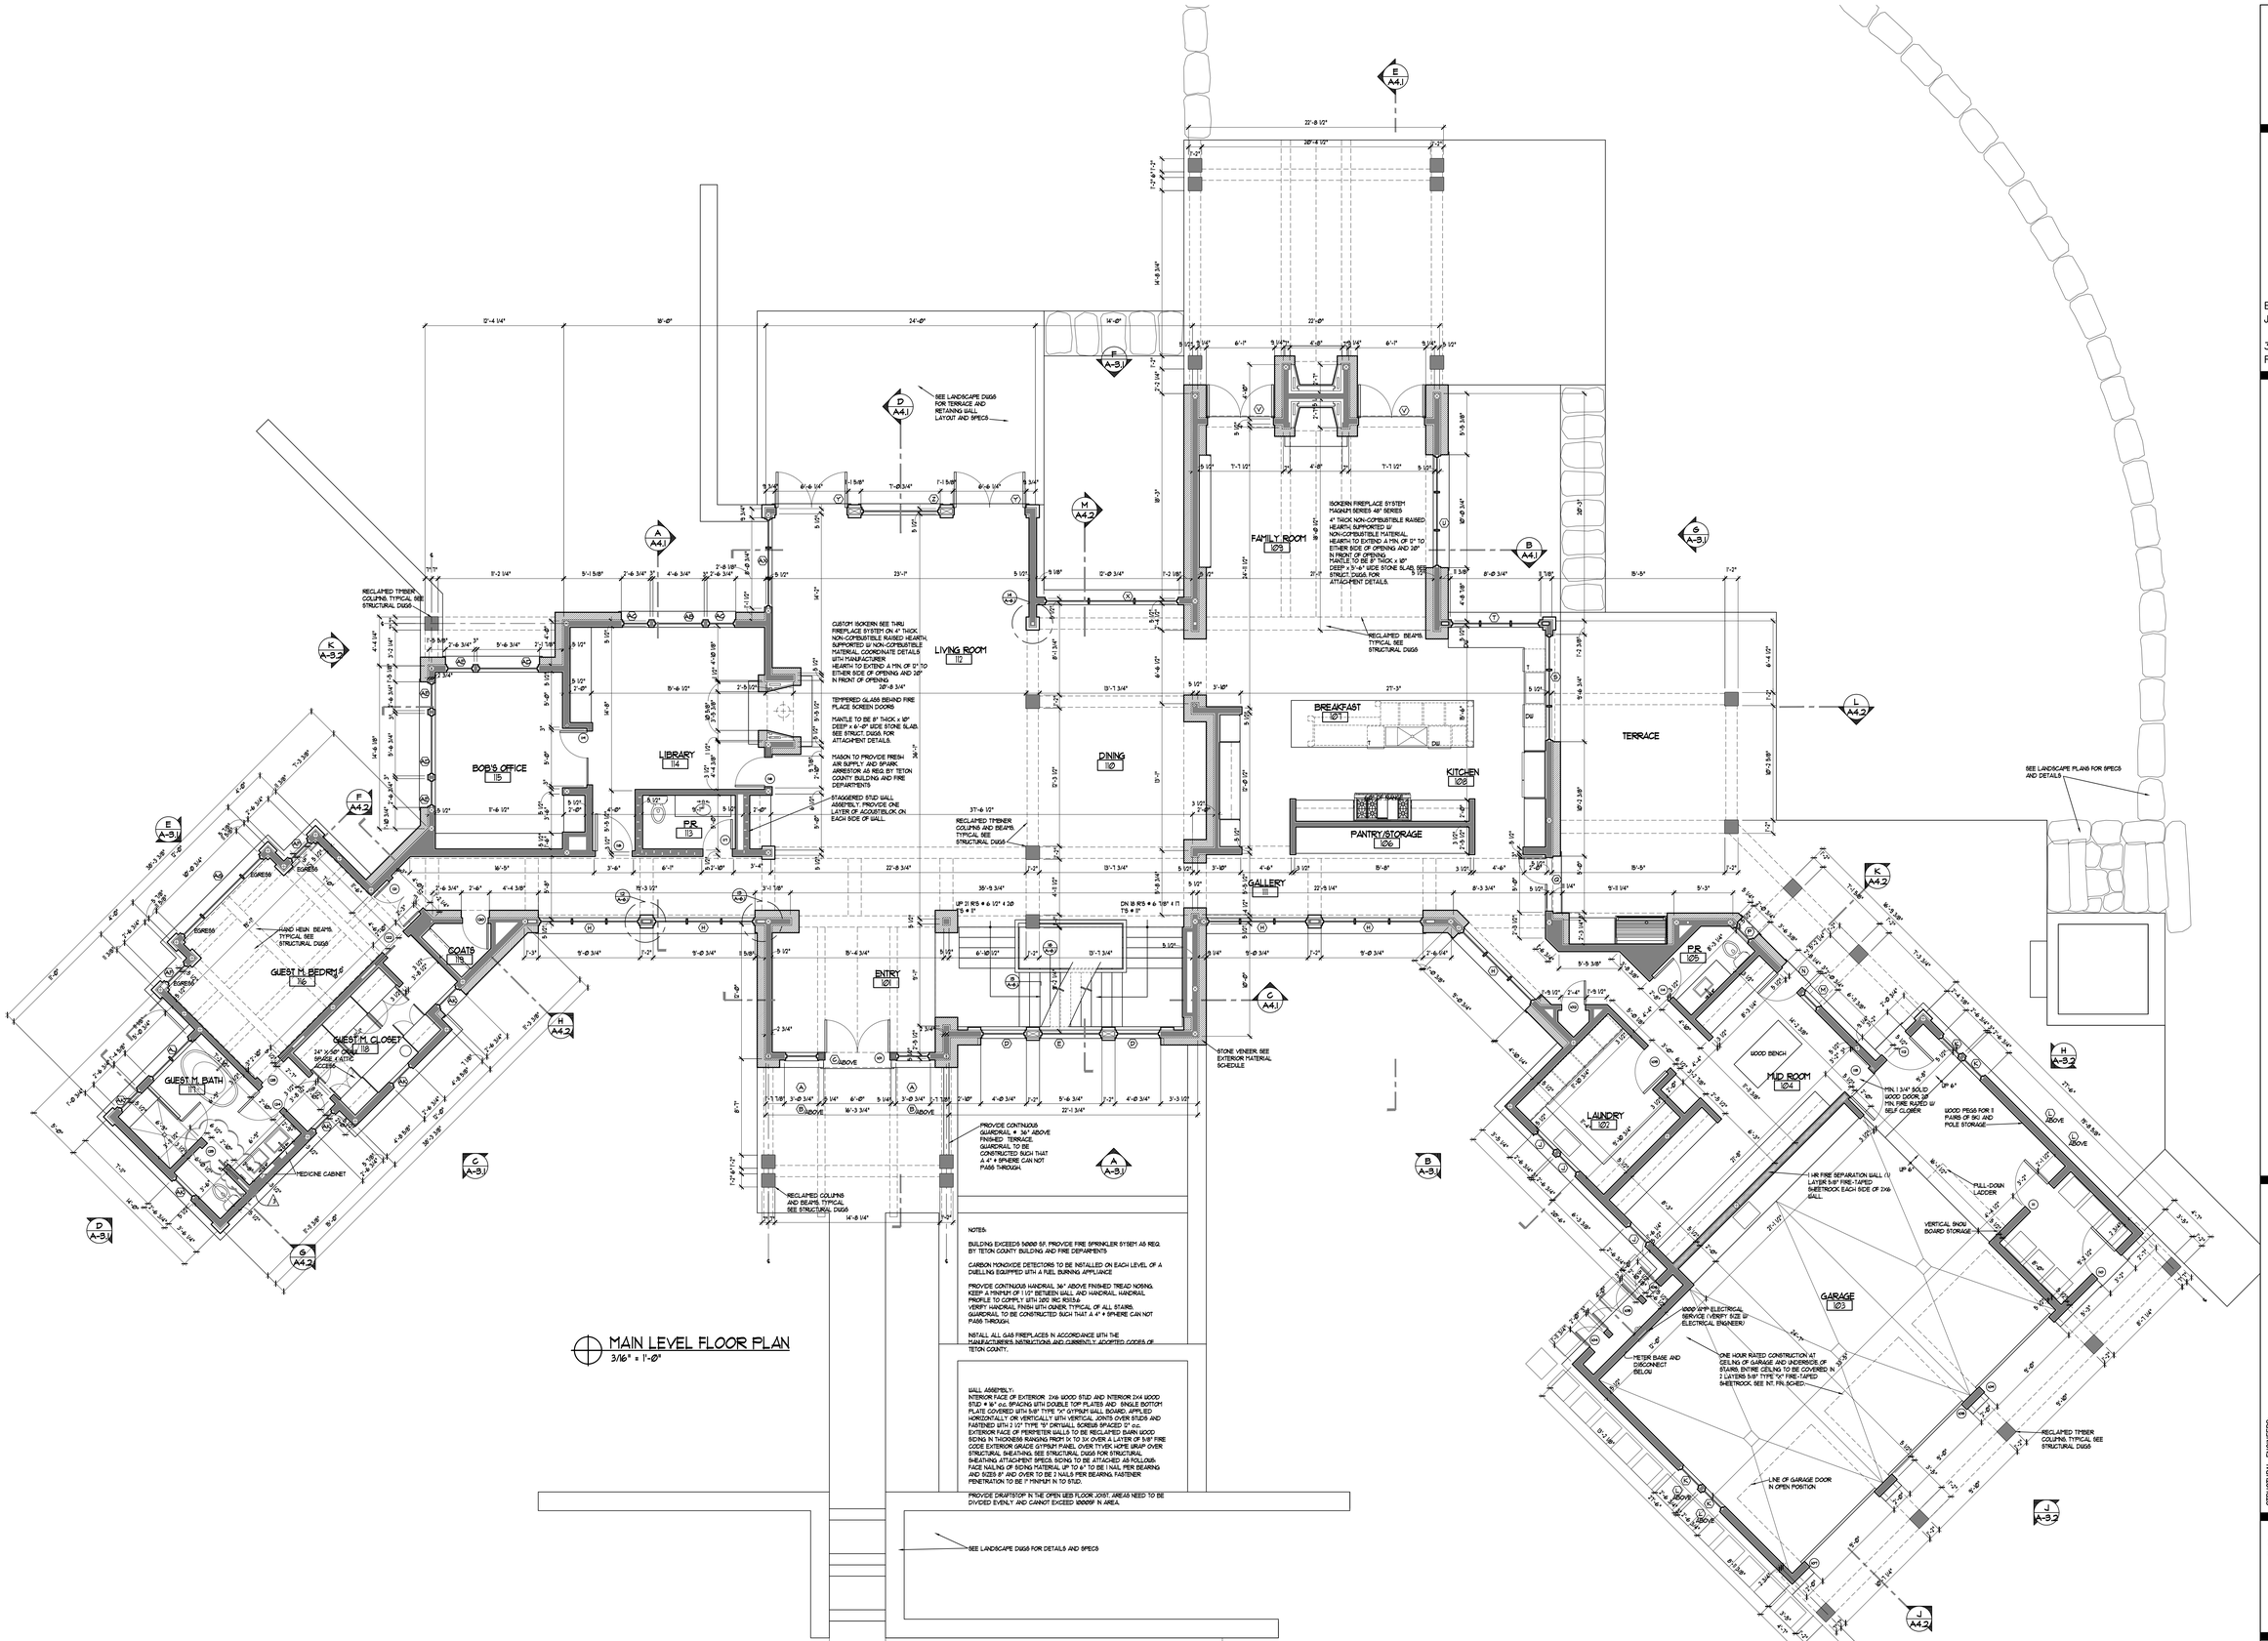

MAIN LEVEL FLOOR PLAN
3/16" = 1'-0"

BERLIN ARCHITECTS
BOX 4119
JACKSON, WY 83001
307-733-5697
FAX 307-733-5761

MORSE RESIDENCE

6030 W. LAZY H ROAD
TETON COUNTY, WYOMING

STRUCTURAL ENGINEERS:
G&S STRUCTURAL ENGINEERS
490 1ST AVENUE, SUITE 200
IDAHO FALLS, IDAHO
(208)523-6918

MECHANICAL/ELECTRICAL ENGINEERS:
CN ENGINEERS
PO BOX 1615
JACKSON, WY 83001
(307)733-9765

Date:
CONSTRUCTION SET
06.19.2015
Revisions:
3 11.23.2015
2 10.09.2015

A-2.1
FLOOR PLAN